COMPARATIVE ARCHITECTURAL DETAILS

A Selection from Pencil Points *1932–1937*

EDITED WITH AN INTRODUCTION BY

MILTON WILFRED GRENFELL

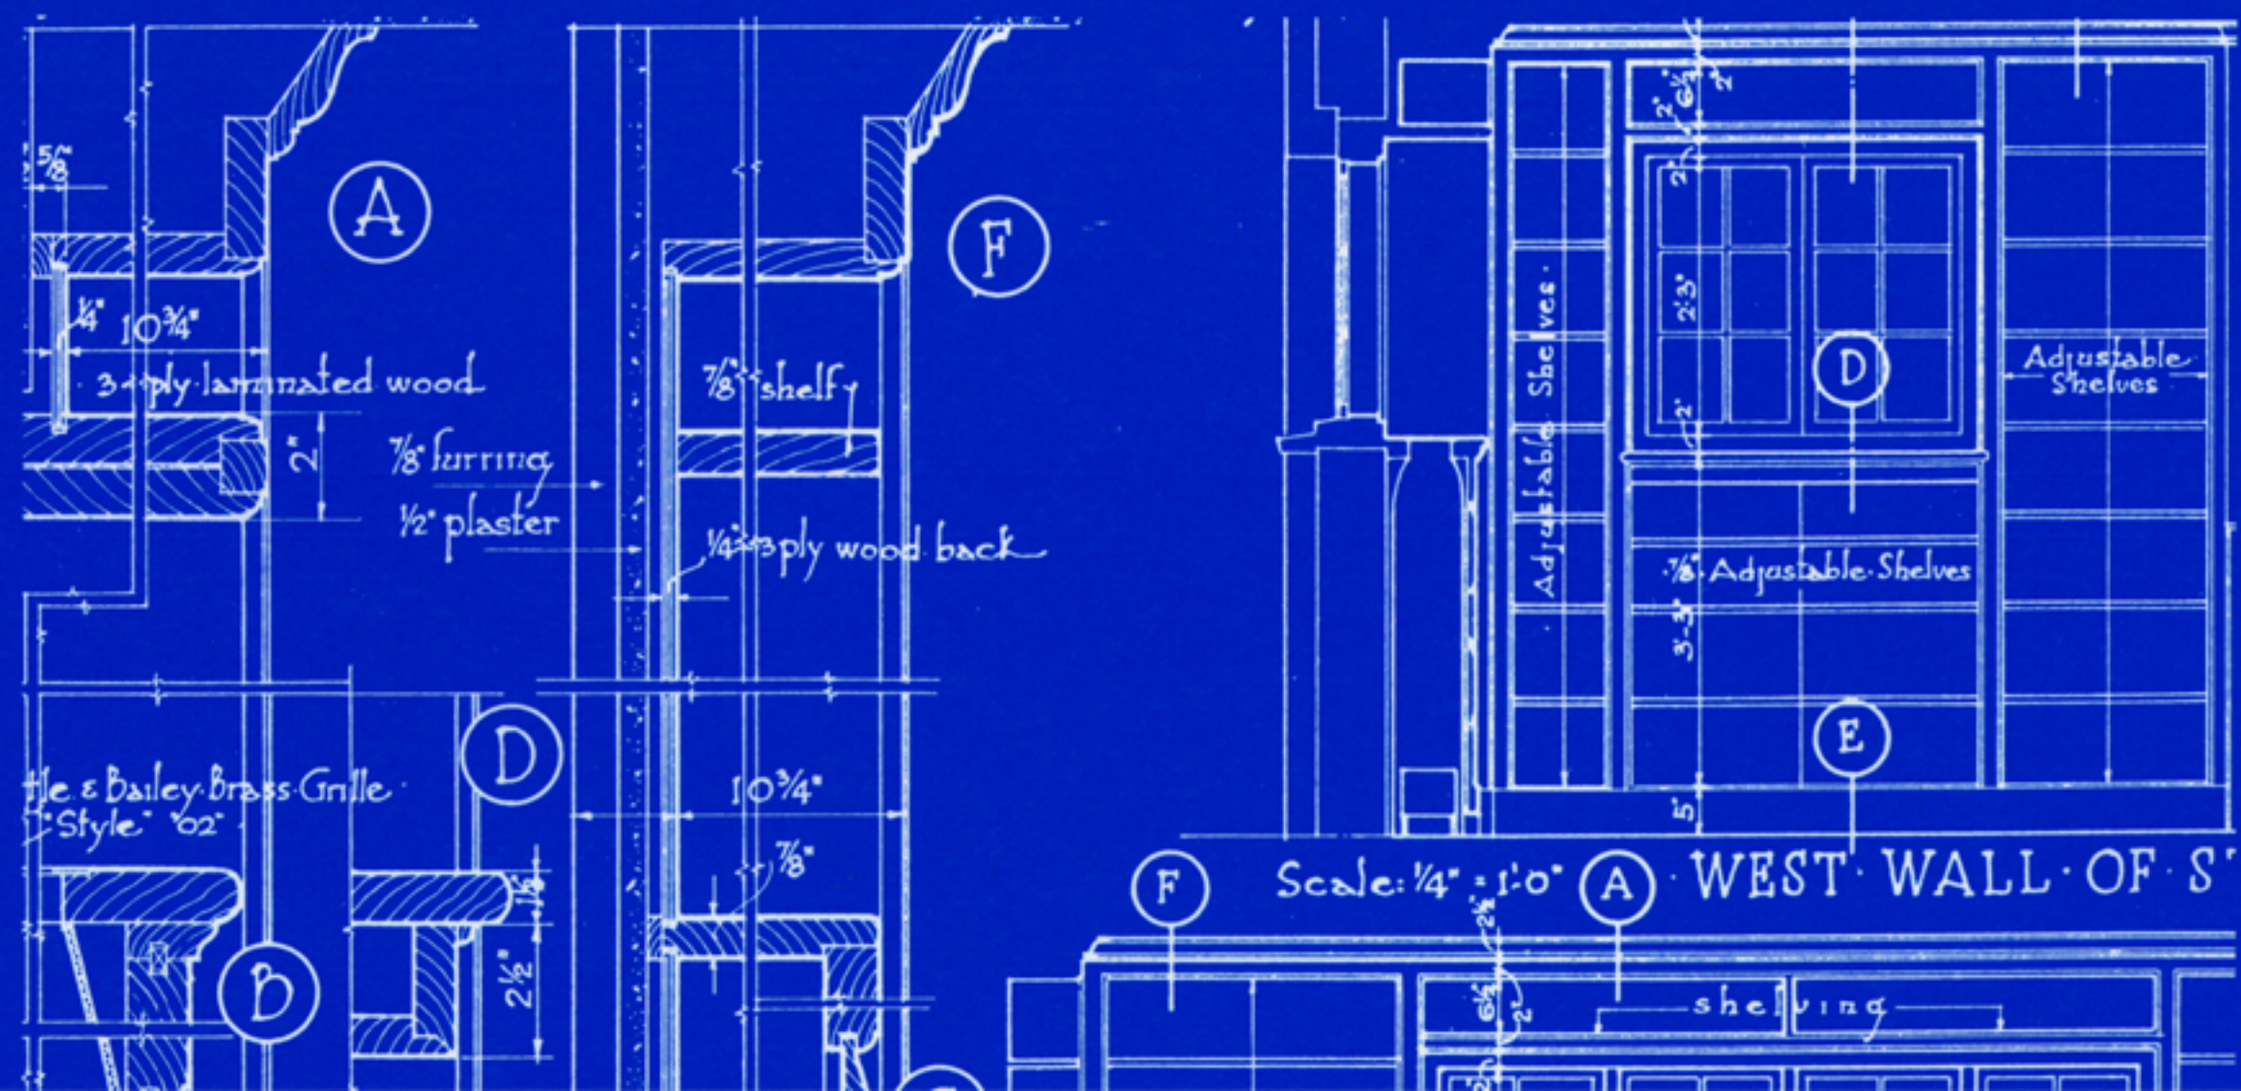

Photograph by Jonathan Wallen

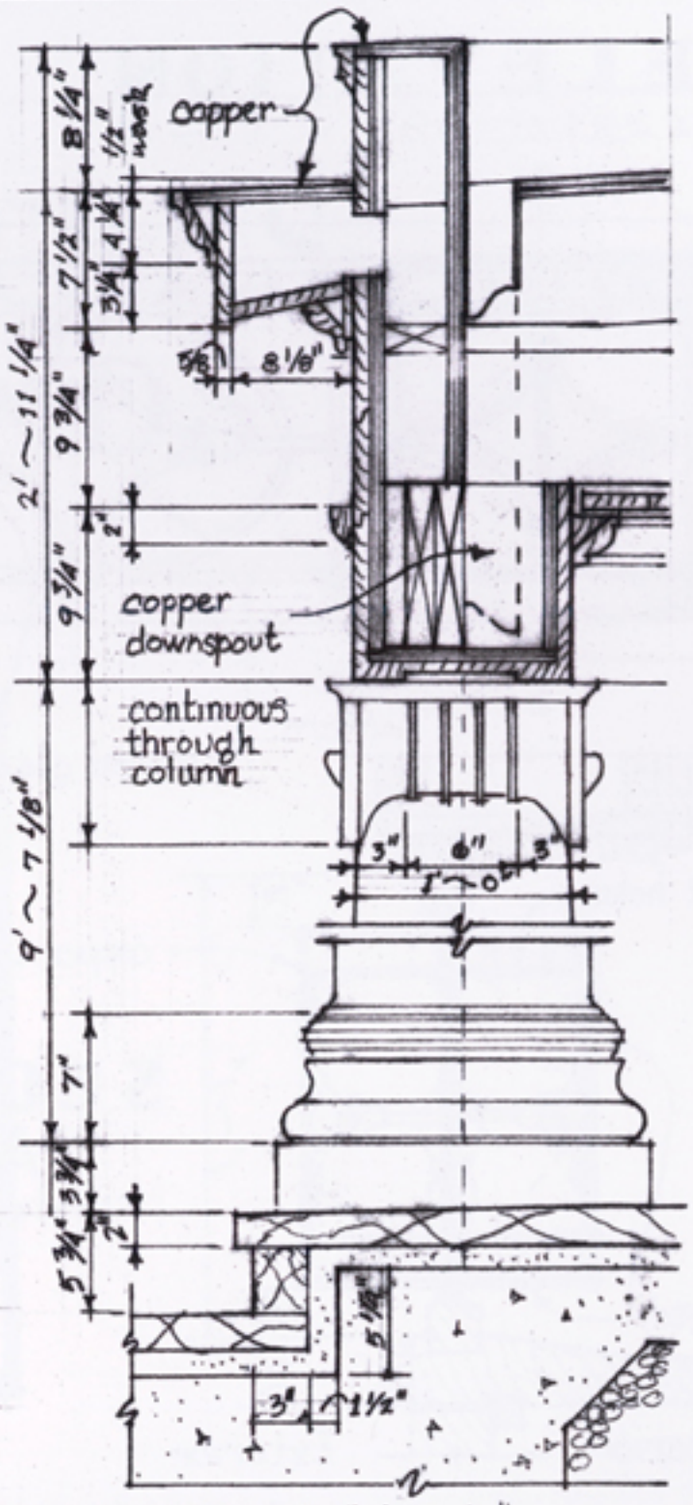

SECTION "A-A"
Scale: 3/4" = 1'~0"

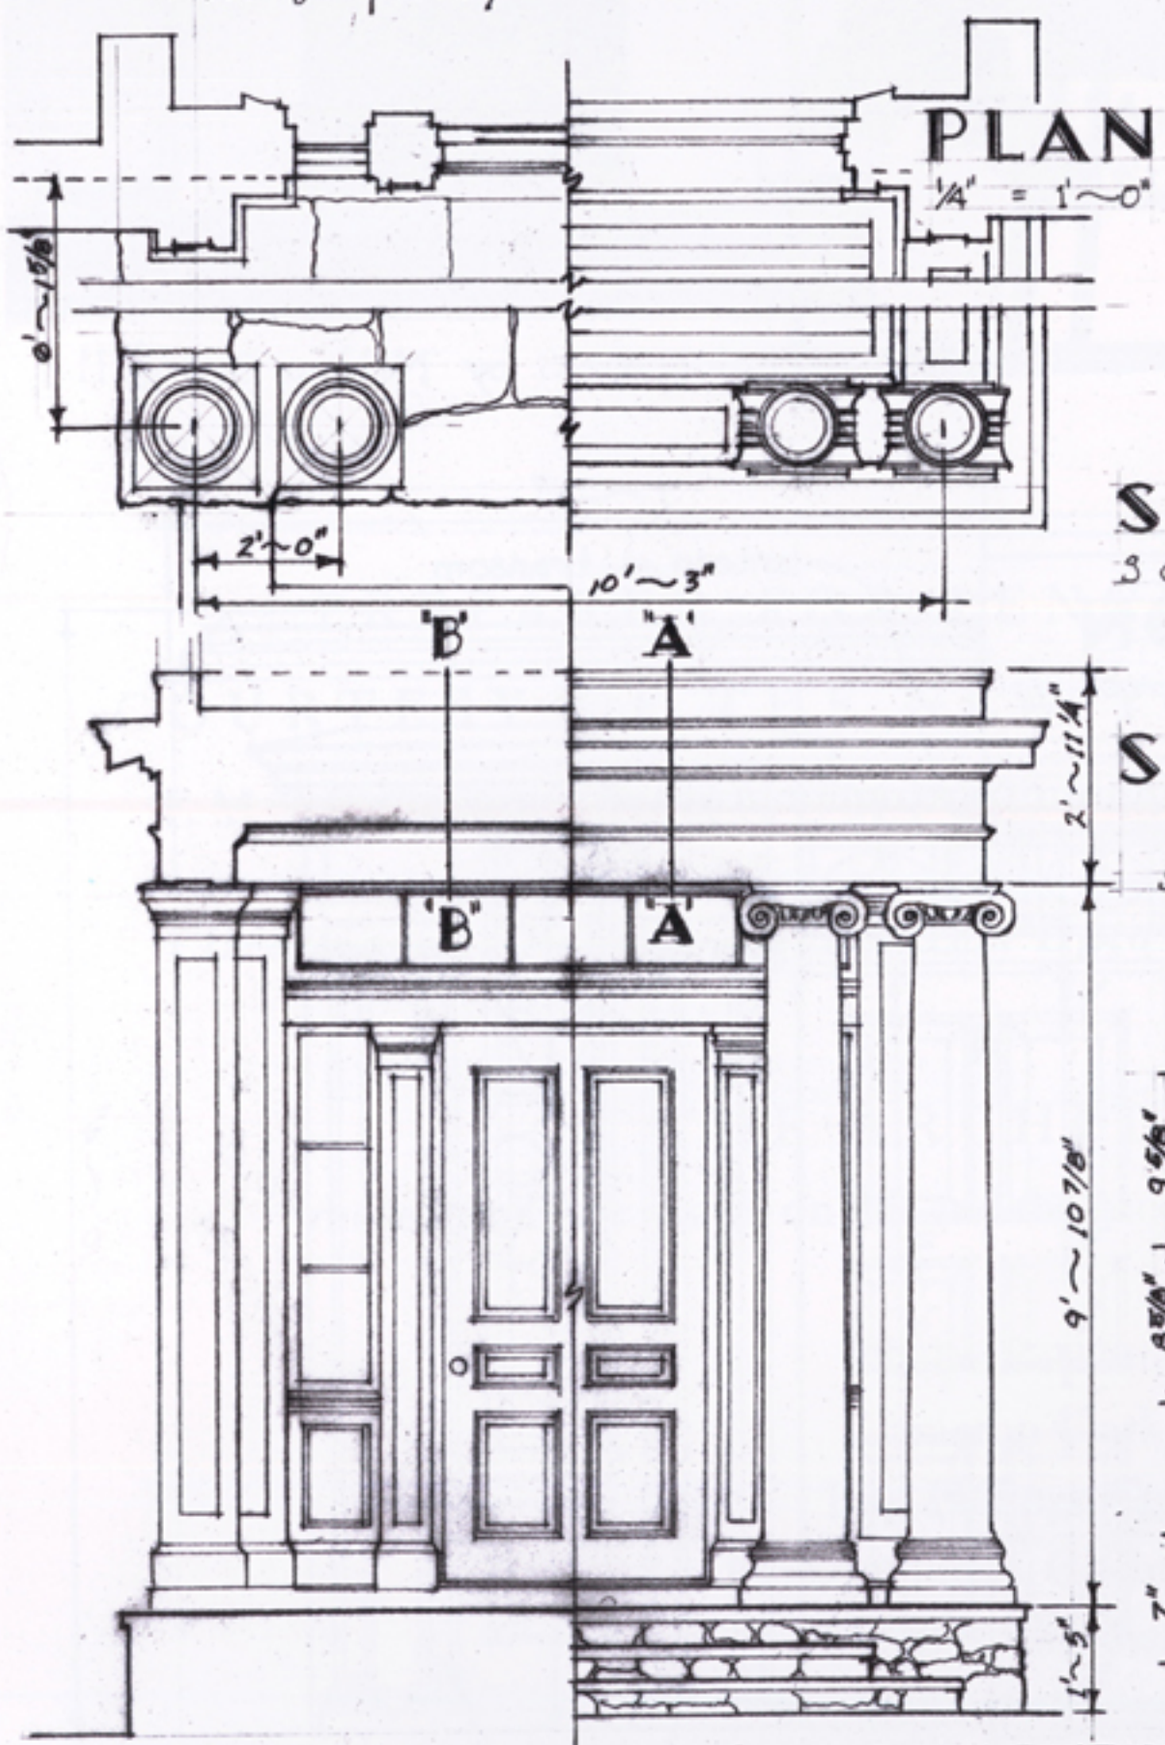

SECTION "B B"
scale: 3/4" = 1'~0"

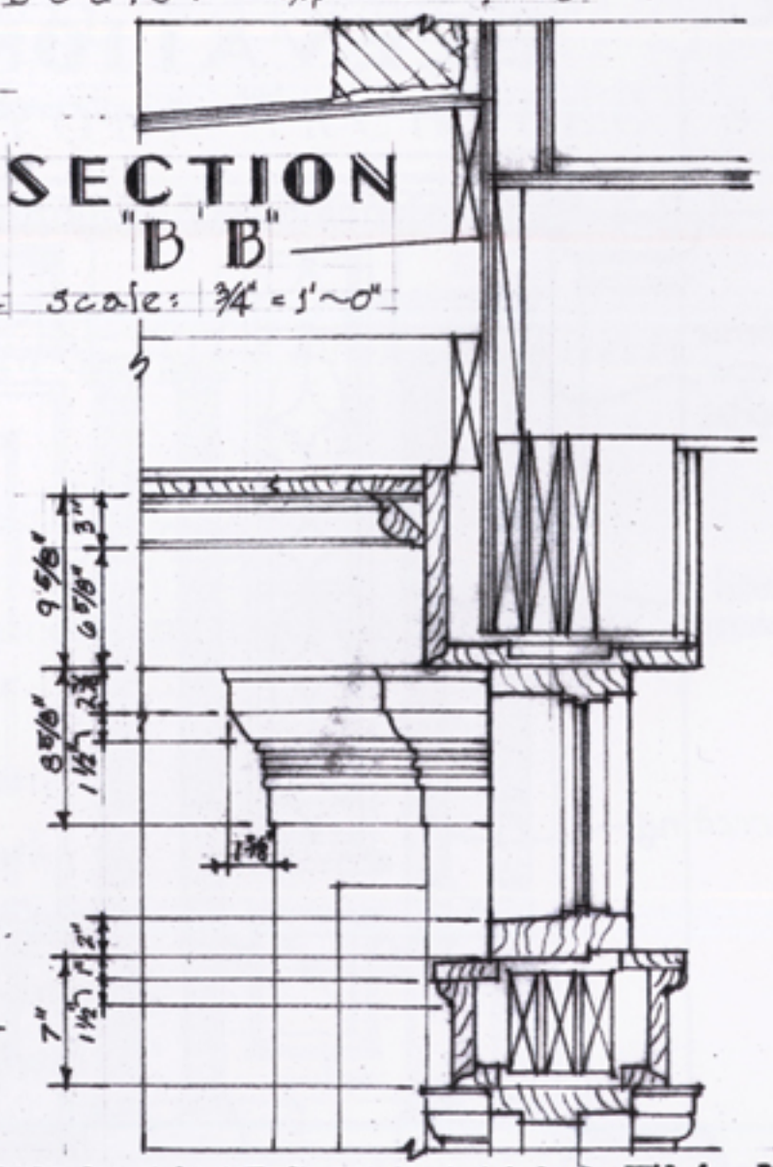

ELEVATION
scale 1/4" = 1'~0"

RESIDENCE · IN · HUDSON · VALLEY · NY
G.P. · SCHAFER · ARCHITECT

NEW · COMPARATIVE · DETAILS

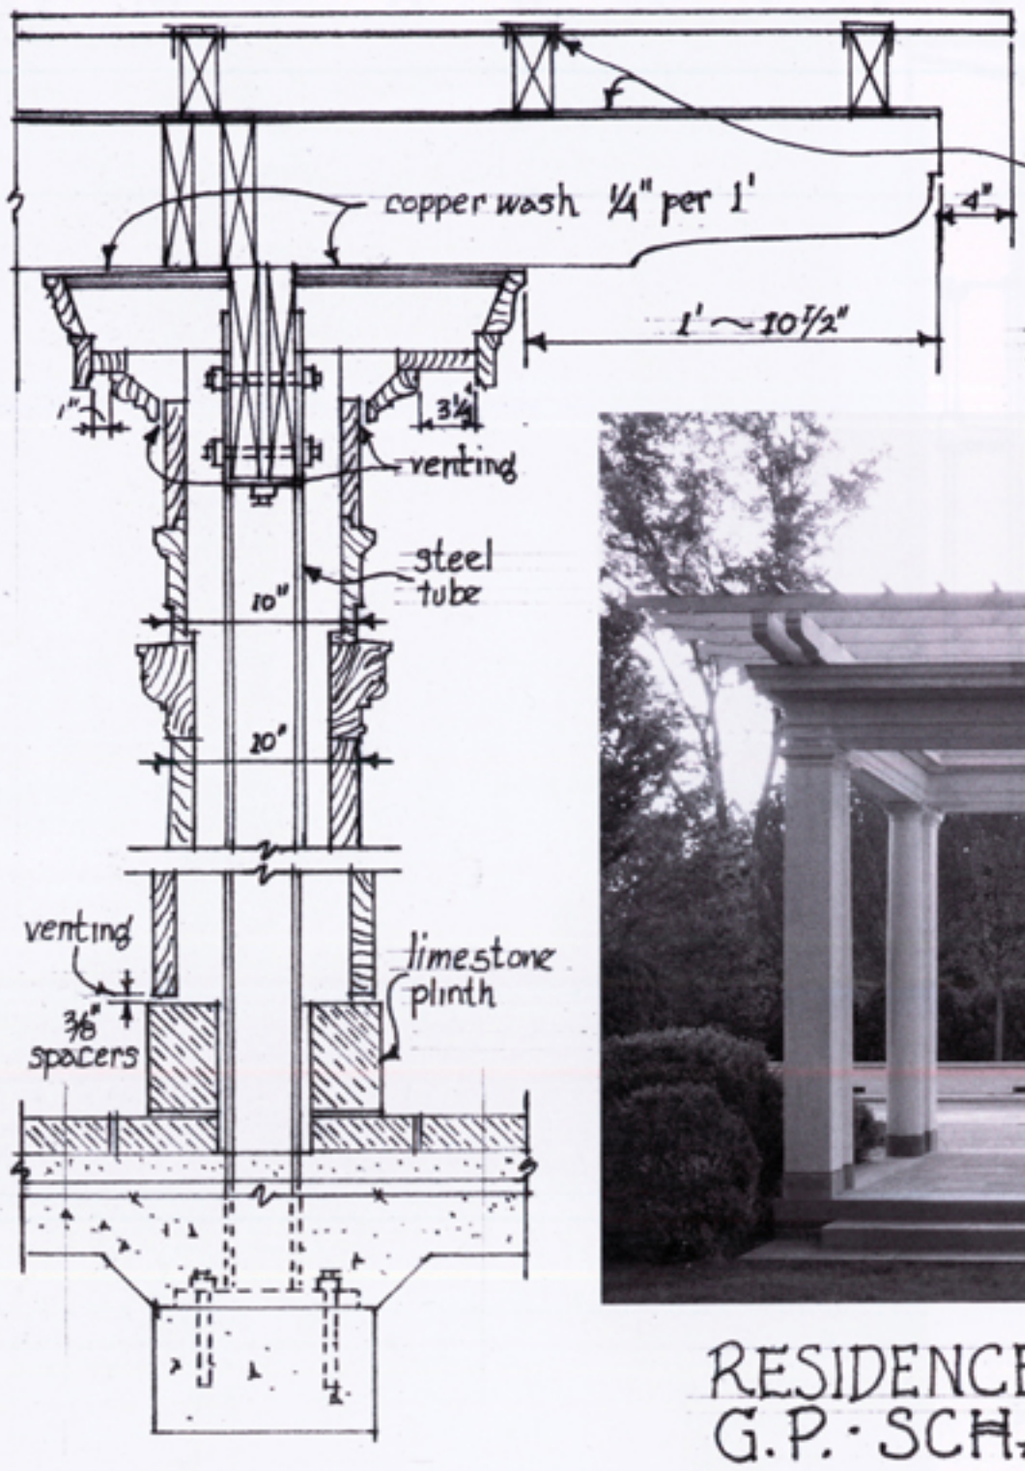

SECTION "A-A"

Scale: 3/4" = 1'~0"

Photograph by GP Schafer

RESIDENCE · AT · NASHVILLE · TENN
G.P. · SCHAFER · ARCHITECT

ELEVATION

Scale: 3/4" = 1'~0"

PLAN

1/4" = 1'~0"

NEW · COMPARATIVE · DETAILS